CITY RAILWAY COMMISSION

PERTH RAILWAY STATION IMPROVEMENTS

SKETCH PLAN OF VIADUCT

ACCOMPANYING ESTIMATE SUBMITTED BY ENGINEER FOR RAILWAY CONSTRUCTION

DRAWING No. I

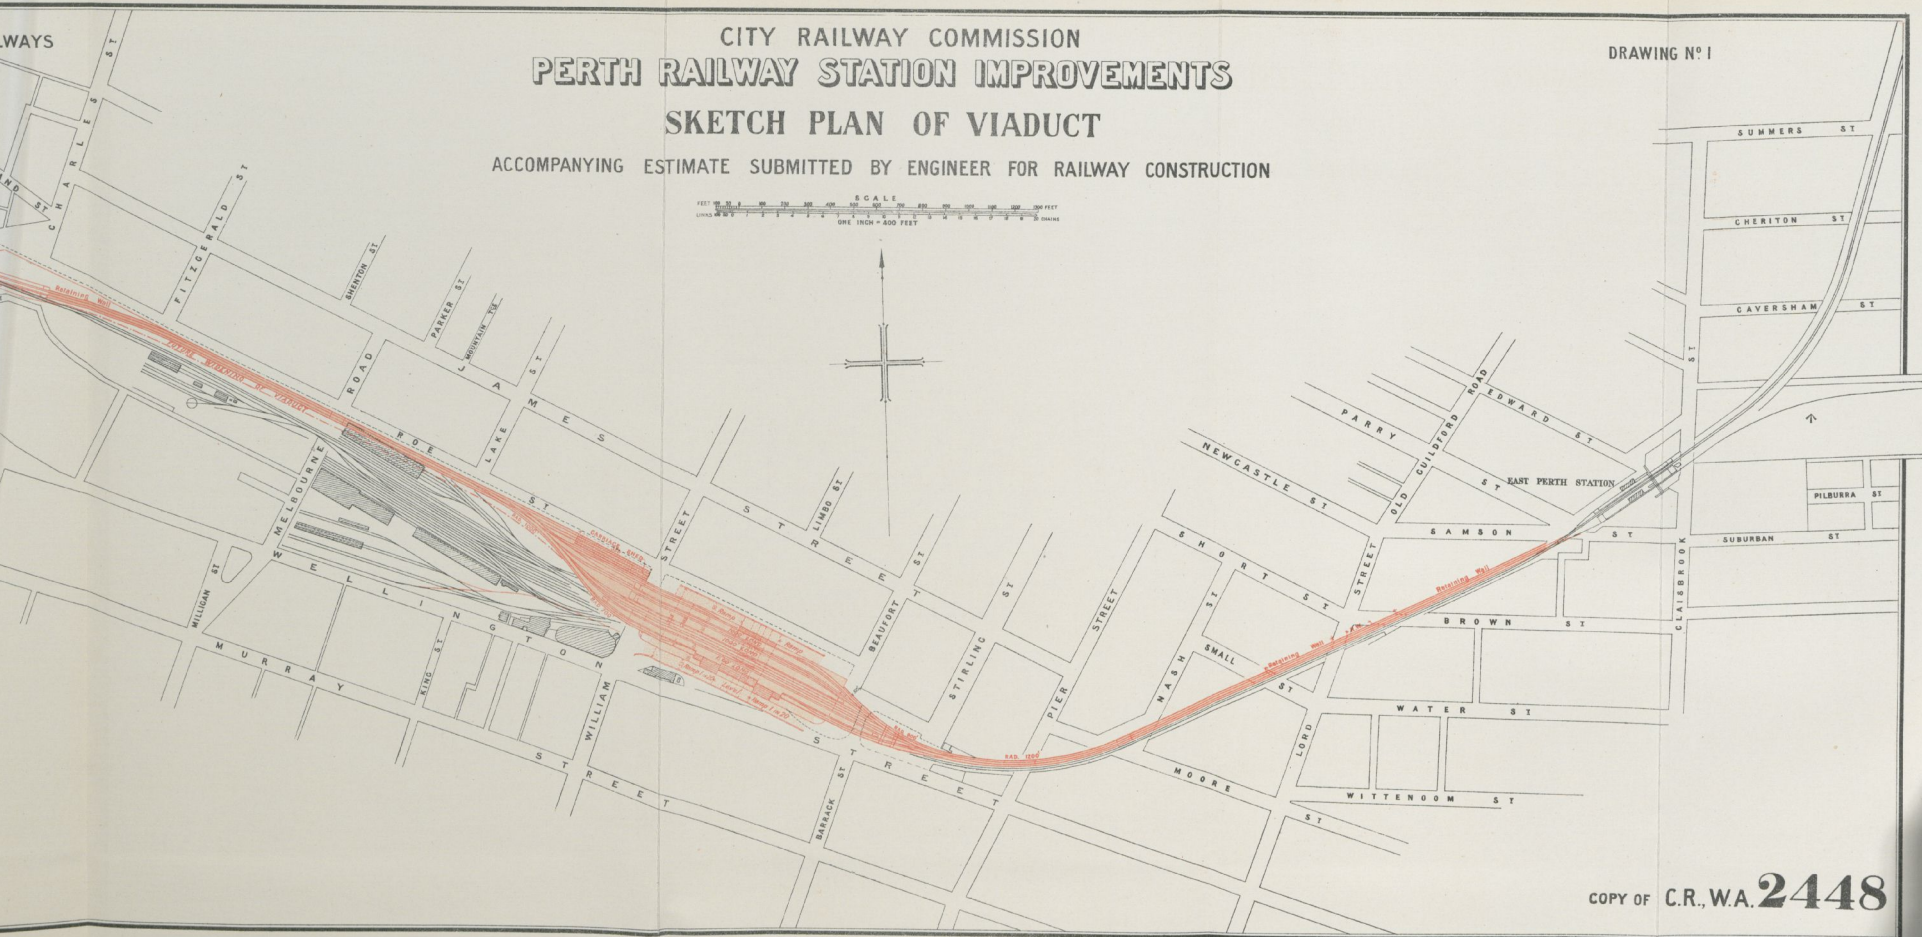

COPY OF C.R., W.A. 2448